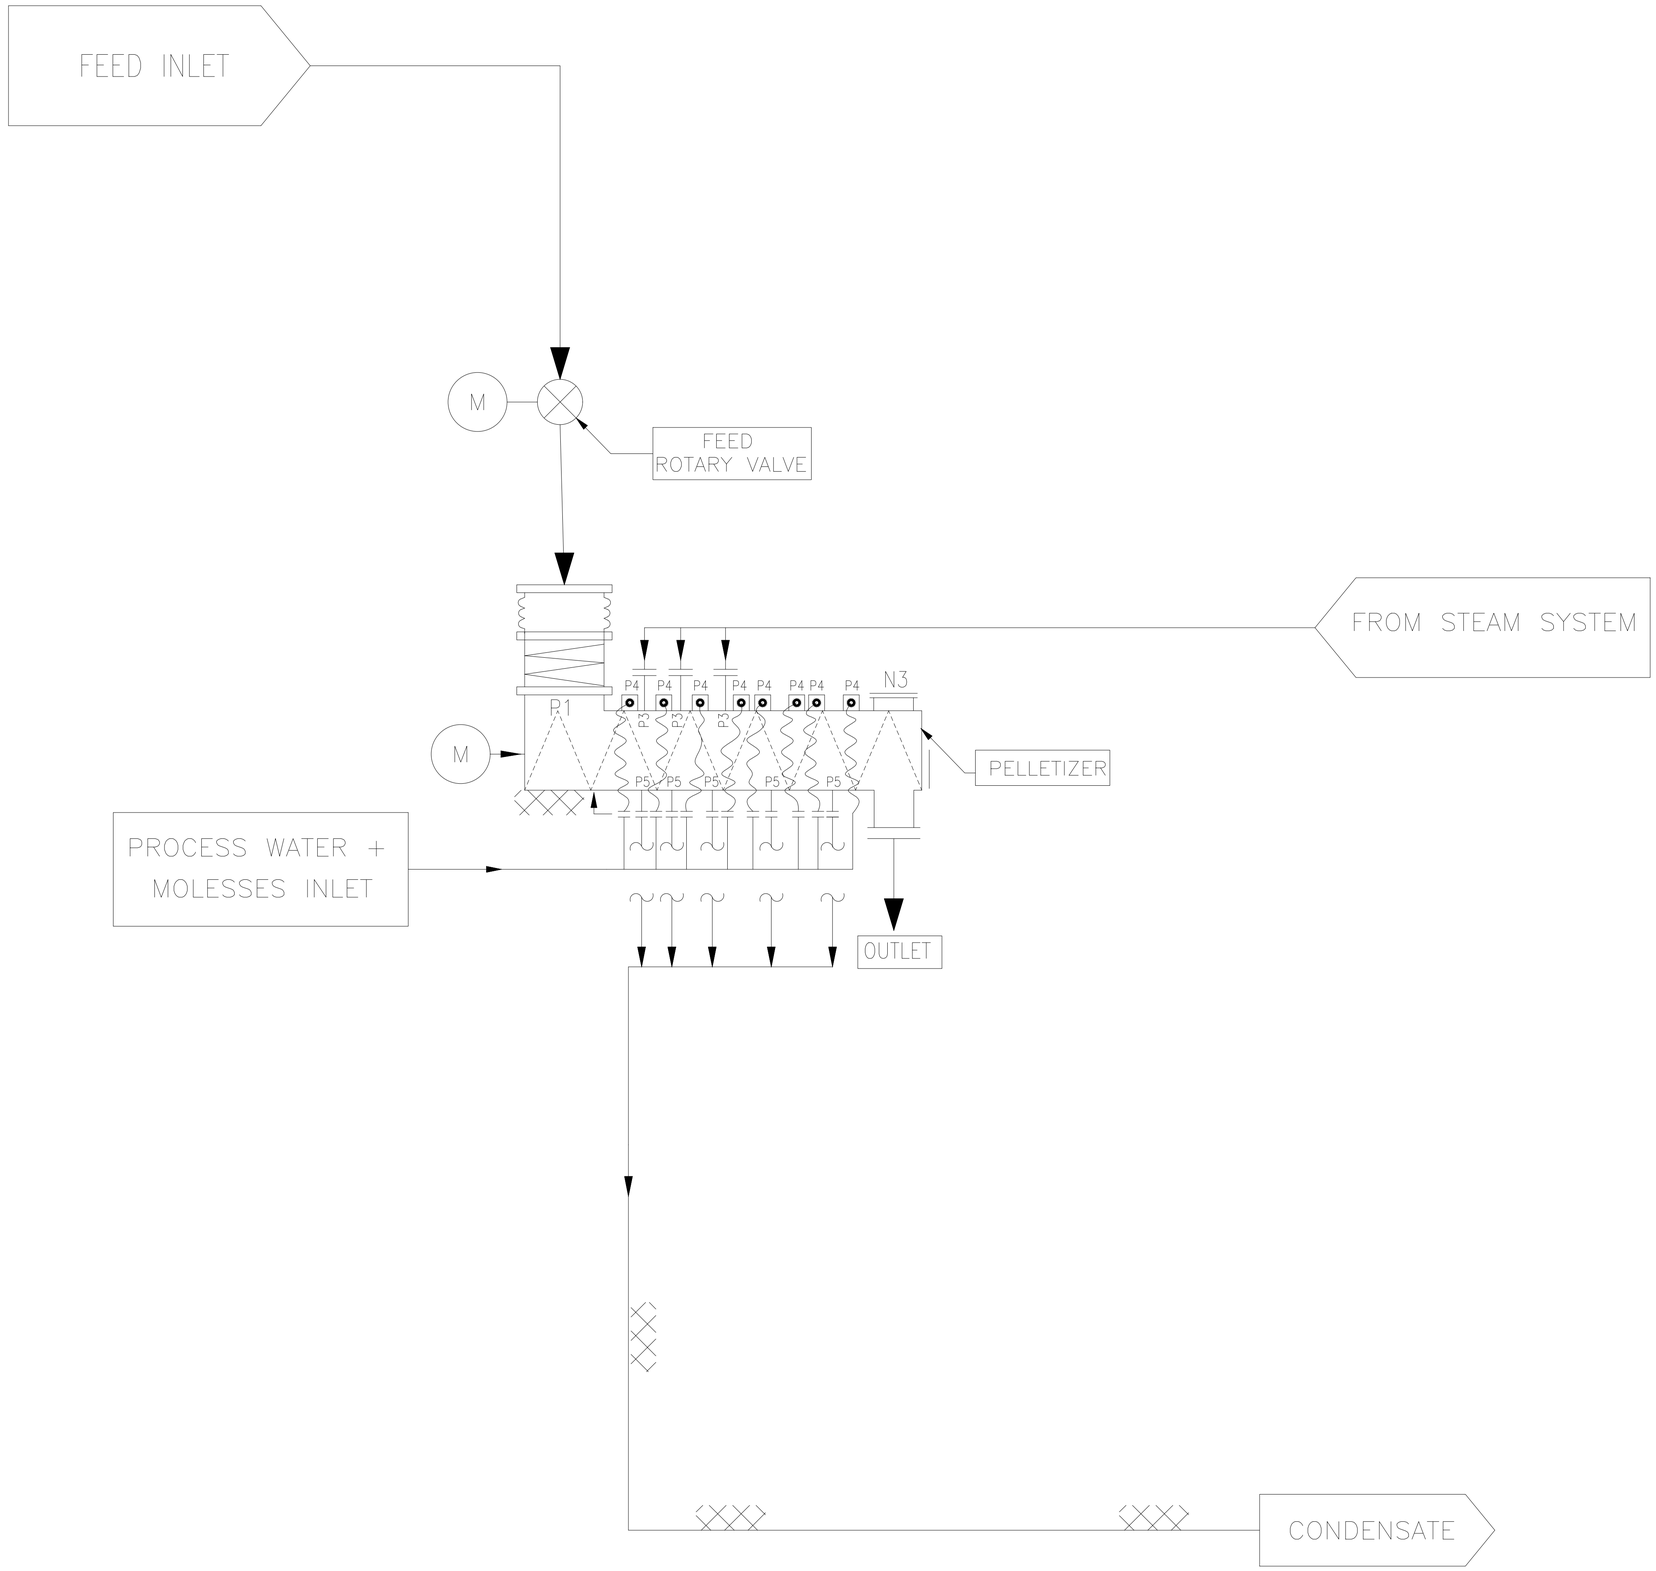

R	FOR	BY	DATE	SIGN	R	FOR	BY	DATE	SIGN

DRAWING RELEASE PARTICULARS

Kilburn Engineering Limited

PLOT NO. 6 MIDC – SARAVALI KALYAN BHIWANDI ROAD, KALYAN,

A/C:

PROJECT CONS. –

TITLE: PFD FOR PELLETIZER

CLIENTS P.O NO.		WORKS ORDER NO.		REF. DRAWING NO.		
		–		–		
DATE	DESIGNED	DRAWN	CHECKED	APPD.(P)	APPD.(M)	PROJECTION
–	–	–	–	–		
SCALE	DIMENSION	QTY. REQ'D/JOB	DRAWING NO.			REV.
NTS	mm.	–	–			–

CAD FILE NAME: –

THIS DRAWING IS THE PROPERTY OF KILBURN ENGINEERING LIMITED AND IT SHOULD NOT BE COPIED, LOANED OR USED WITHOUT WRITTEN PERMISSION.

DRG.NO.: –

GEN.CODE: –

841x594