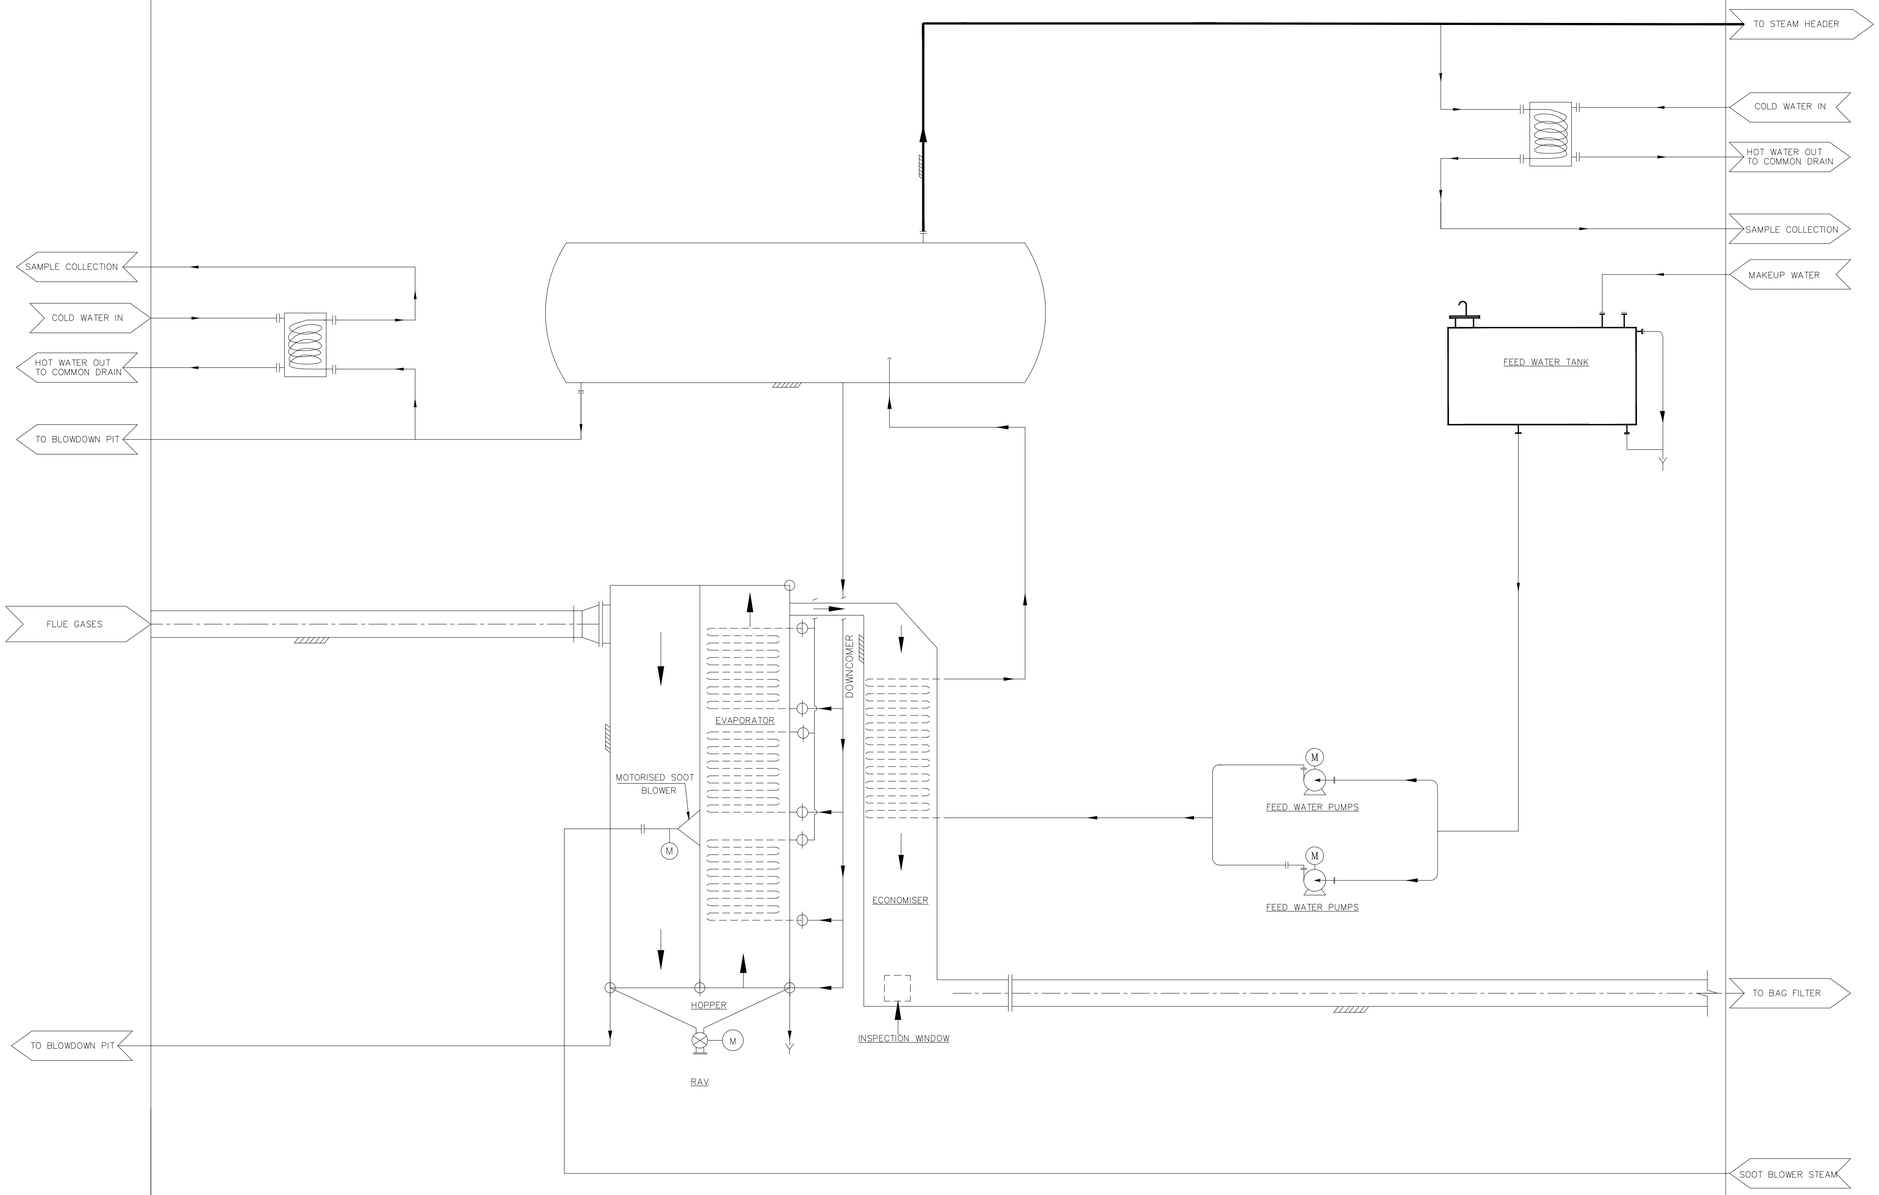

R	FOR	BY	DATE	SIGN

DRAWING RELEASE PARTICULARS

KILBURN ENGINEERING LTD.

PLOT NO. 6 MIDC – SARAVALI KALYAN BHIWANDI ROAD, KALYAN,
DIST. THANE, MAHARASHTRA 421311 INDIA

A/C:

PROJECT

CONS.

TITLE: PFD FOR WASTE HEAT RECOVERY SYSTEM.

CLIENTS P.O NO.		WORKS ORDER NO.		–	
-----		–		–	
DATE	DESIGNED	DRAWN	CHECKED	APPROVED(P)	APPROVED(M)
–	–	–			
SCALE	DIMENSION	QTY. REQ'D/JOB	DRAWING NO.		REV.
NTS	mm.	–	–		–

CAD FILE NAME: –

DRG.NO.: –

GEN.CODE: –

THIS DRAWING IS THE PROPERTY OF KILBURN ENGINEERING LIMITED AND IT SHOULD NOT BE COPIED, LOANED OR USED WITHOUT WRITTEN PERMISSION.

841x594