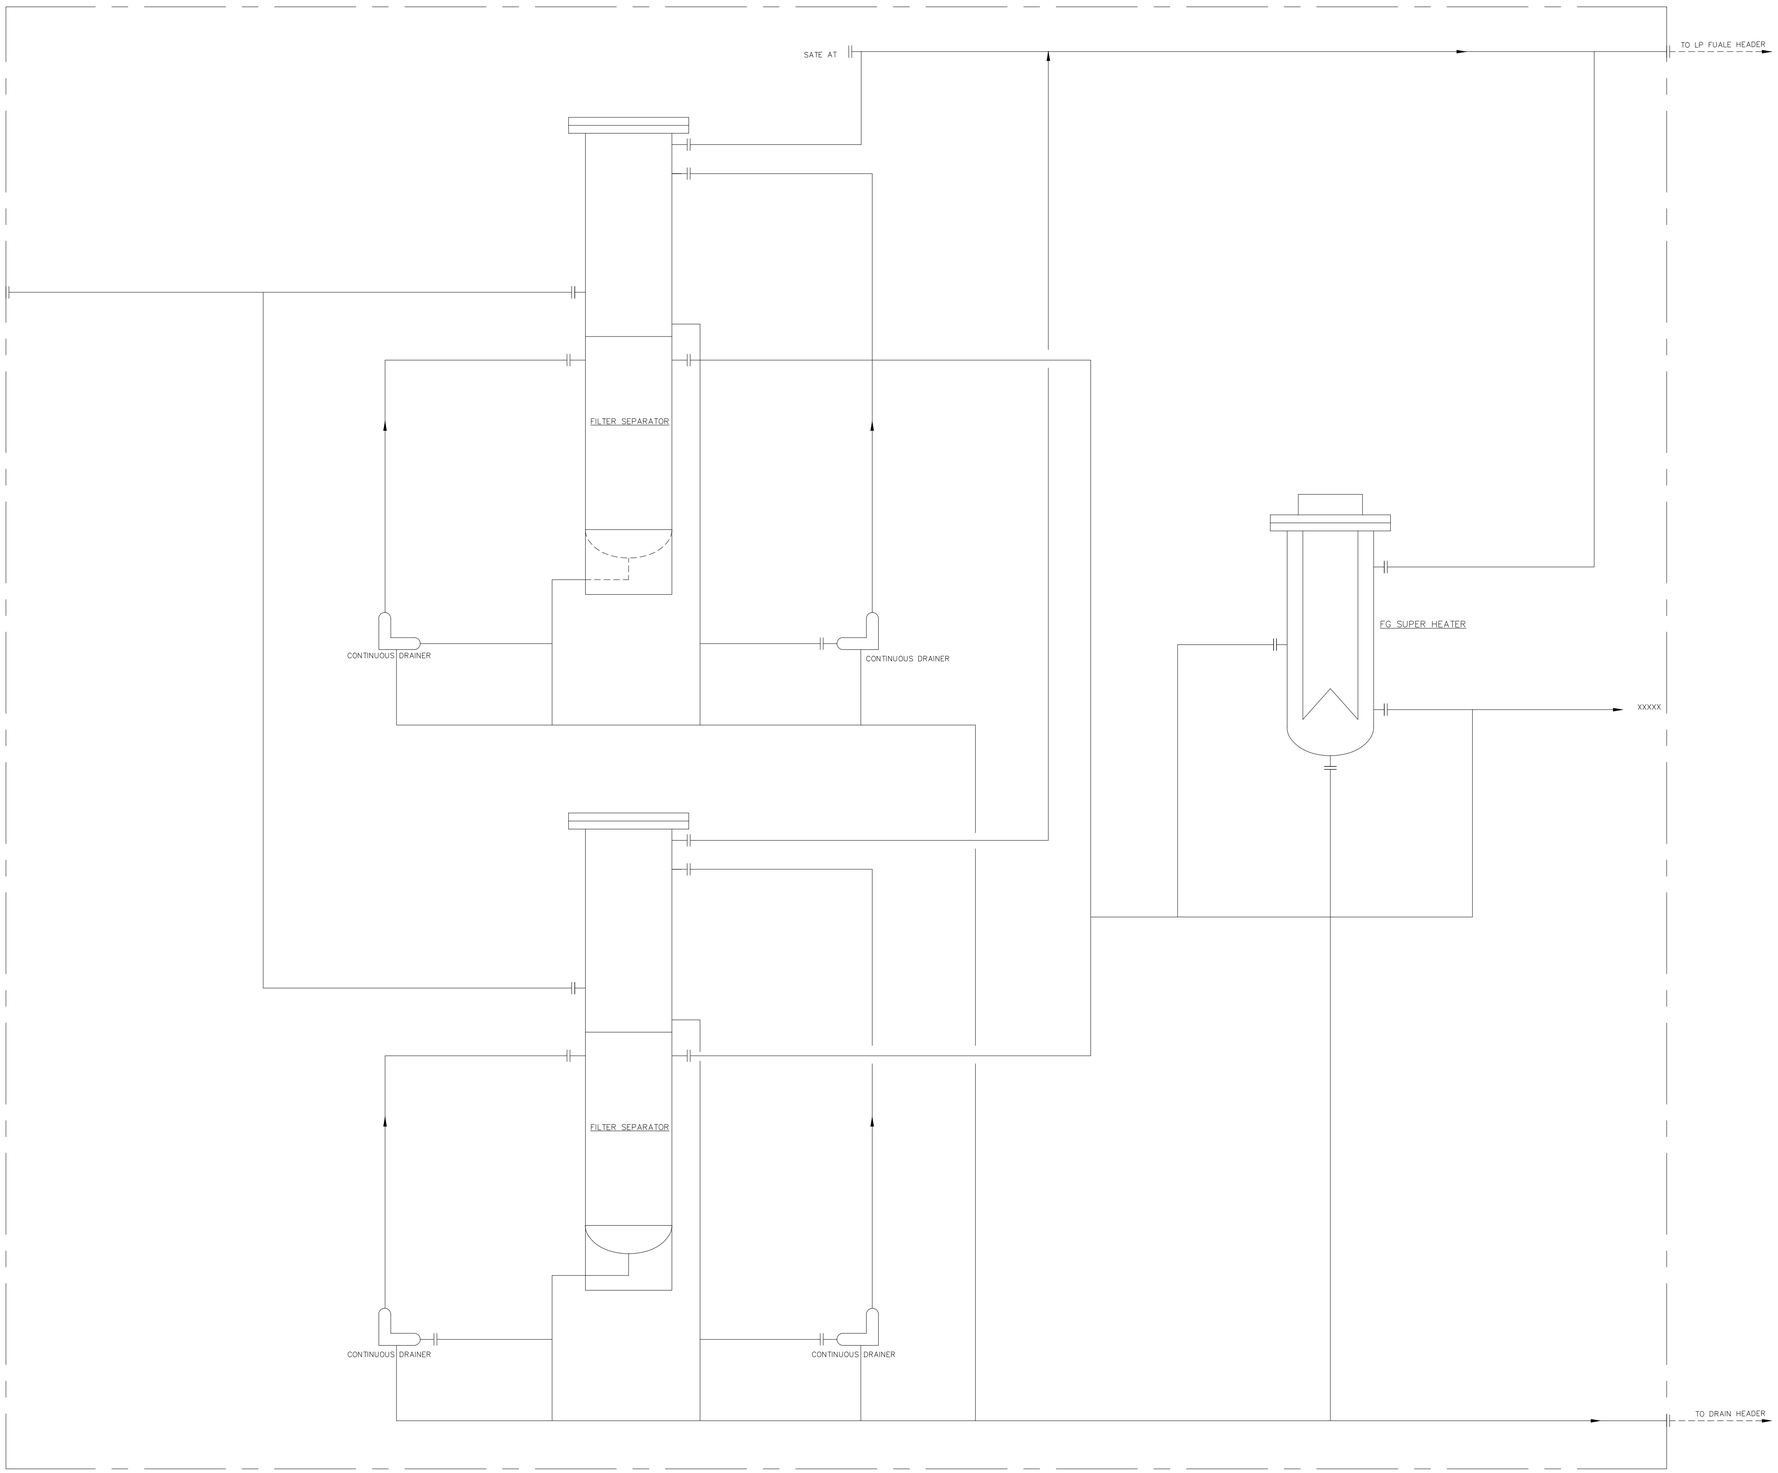

R	FOR	BY	DATE	SIGN	R	FOR	BY	DATE	SIGN

DRAWING RELEASE PARTICULARS

KILBURN ENGINEERING LTD.

PLOT NO. 6 MIDC – SARAVALI KALYAN BHIWANDI ROAD, KALYAN,
DIST. THANE, MAHARASHTRA 421311 INDIA

A/C:

PROJECT

CONS.

TITLE: PFD FOR FUEL GAS CONDITIONING SKID.

CLIENTS P.O NO.		WORKS ORDER NO.		REF. DRAWING NO.		
–		–		–		
DATE	DESIGNED	DRAWN	CHECKED	APPD.(P)	APPD.(M)	PROJECTION
–	–	–	–	–	–	
SCALE	DIMENSION	QTY. REQ'D	DRAWING NO.			REV.
–	mm	ONE	—			–

~	> 2 MICRONS
▽	1 TO 2 MICRONS
▽▽	0.4 TO 1 MICRONS
▽▽▽	UPTO 0.4 MICRONS

CAD FILE NAME: –

DRG.NO.: –

GEN.CODE: –

841x594

THIS DRAWING IS THE PROPERTY OF KILBURN ENGINEERING LIMITED AND IT SHOULD NOT BE COPIED, LOANED OR USED WITHOUT WRITTEN PERMISSION.