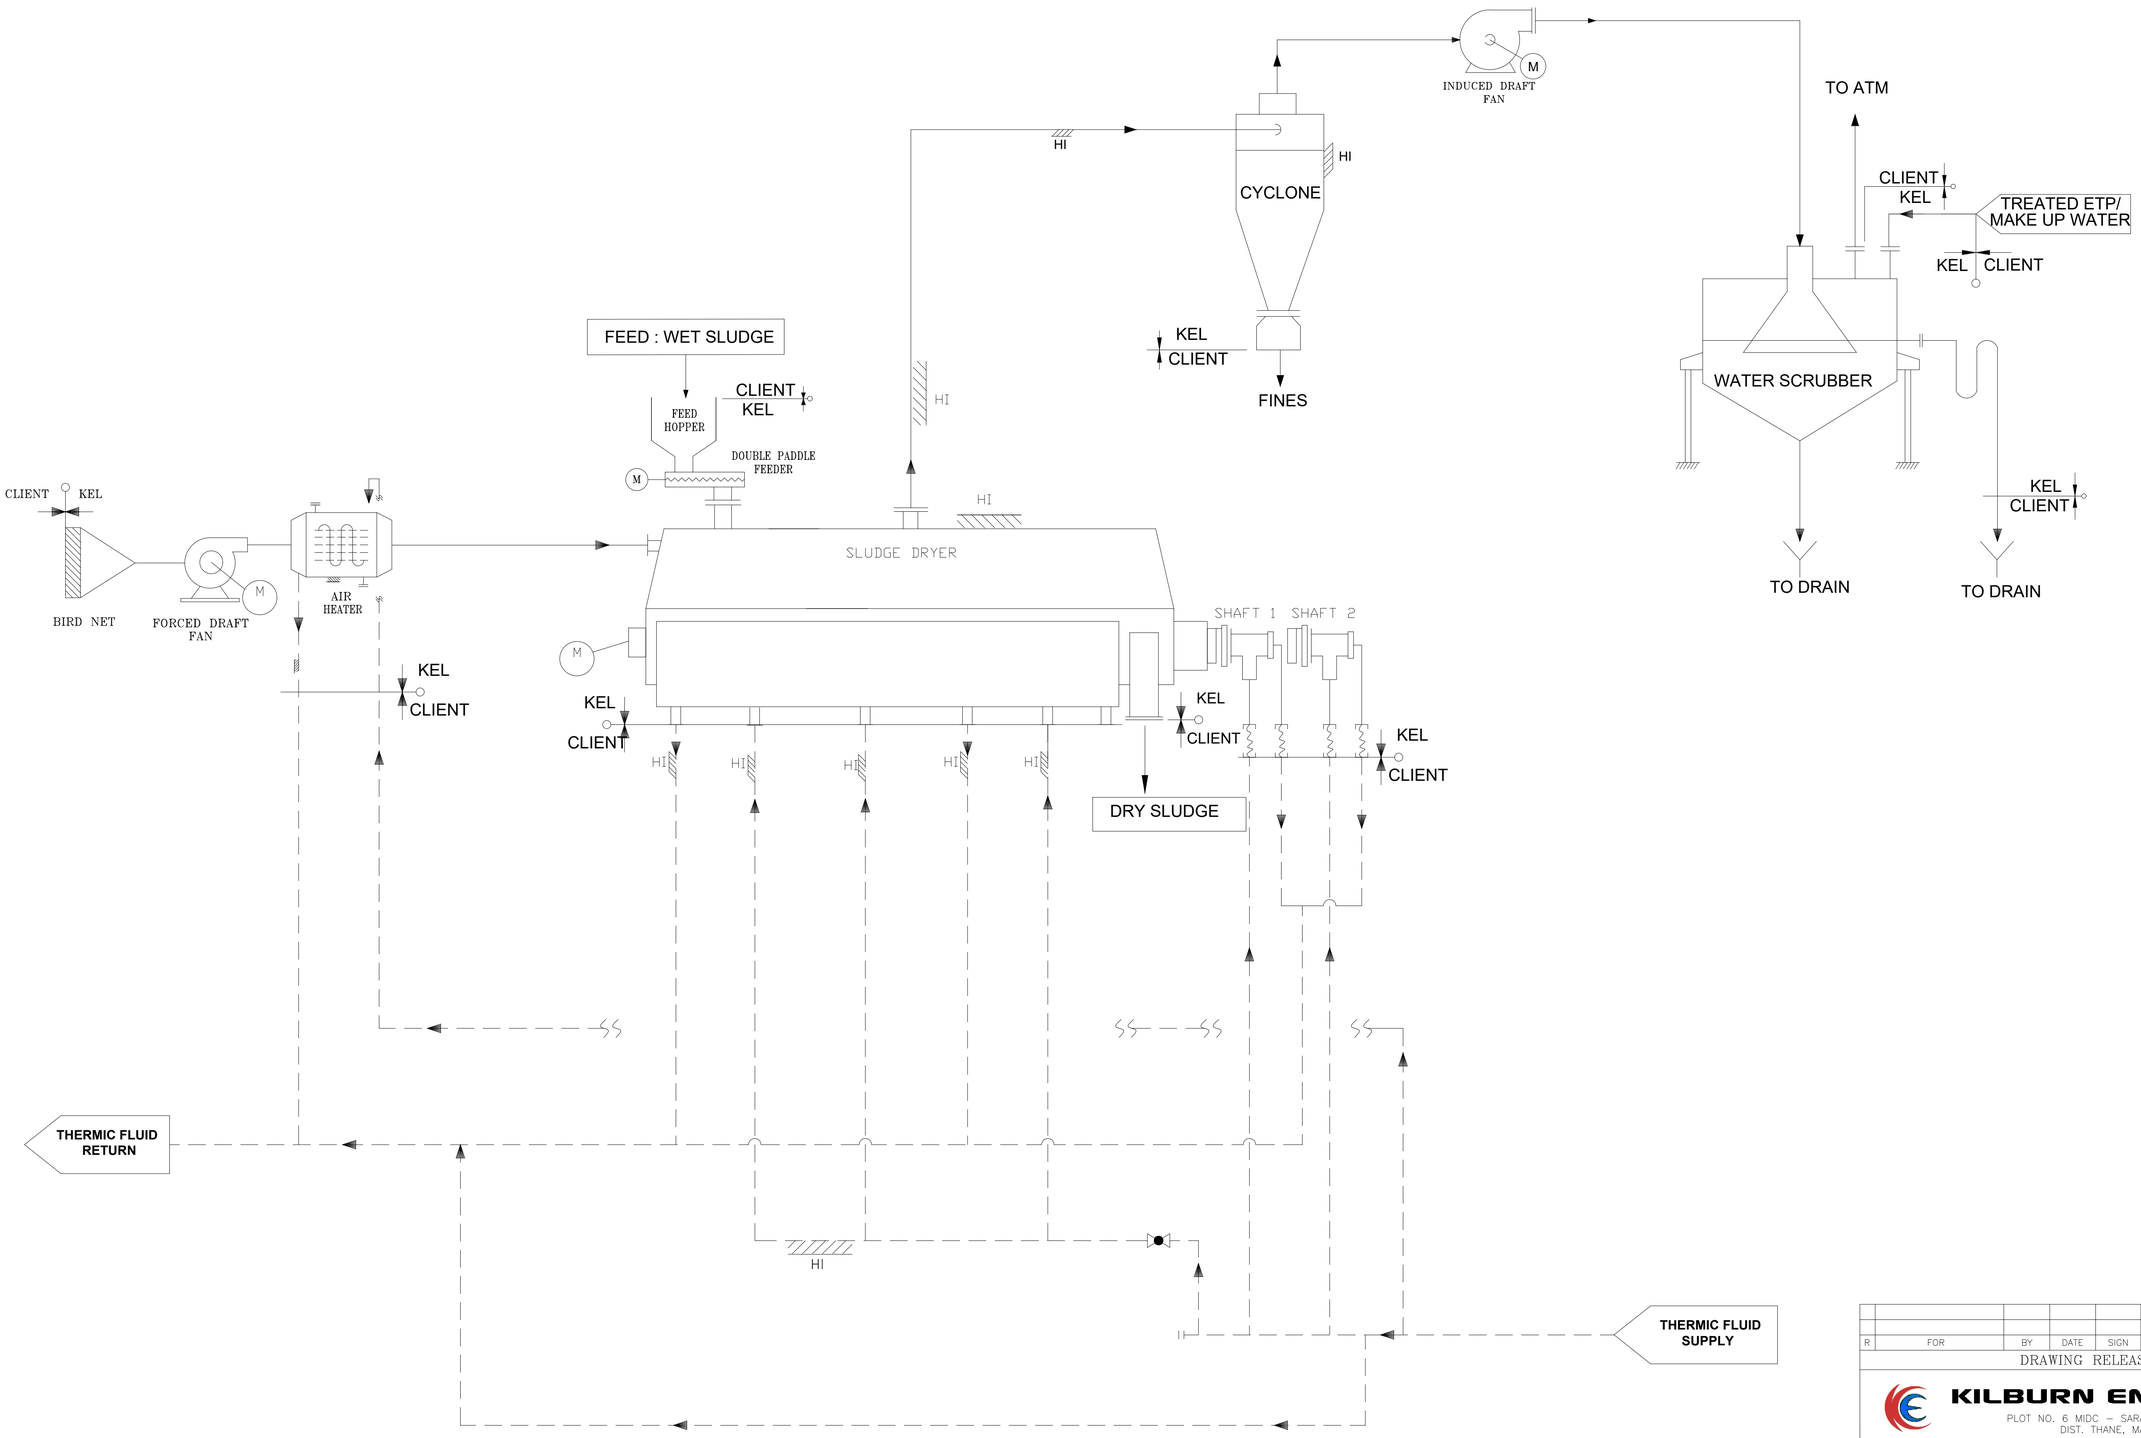

R	FOR	BY	DATE	SIGN	R	FOR	BY	DATE	SIGN

DRAWING RELEASE PARTICULARS

KILBURN ENGINEERING LTD.

PLOT NO. 6 MIDC – SARAVALI KALYAN BHIWANDI ROAD, KALYAN, DIST. THANE, MAHARASHTRA 421311 INDIA

A/C: –

TITLE: PFD FOR PADDLE DRYER WATER SCRUBBER.

CLIENTS P.O NO.	KPR NO.	REF. DRAWING NO.

DATE	DESIGNED	DRAWN	CHECKED	APPD.(P)	APPD.(M)	PROJECTION

SCALE	DIMENSION	QTY. REQ'D	DRAWING NO.	REV.

CAD FILE NAME:

DRG.NO.:

GEN.CODE:

THIS DRAWING IS THE PROPERTY OF KILBURN ENGINEERING LIMITED AND IT SHOULD NOT BE COPIED, LOANED OR USED WITHOUT WRITTEN PERMISSION.

841x594